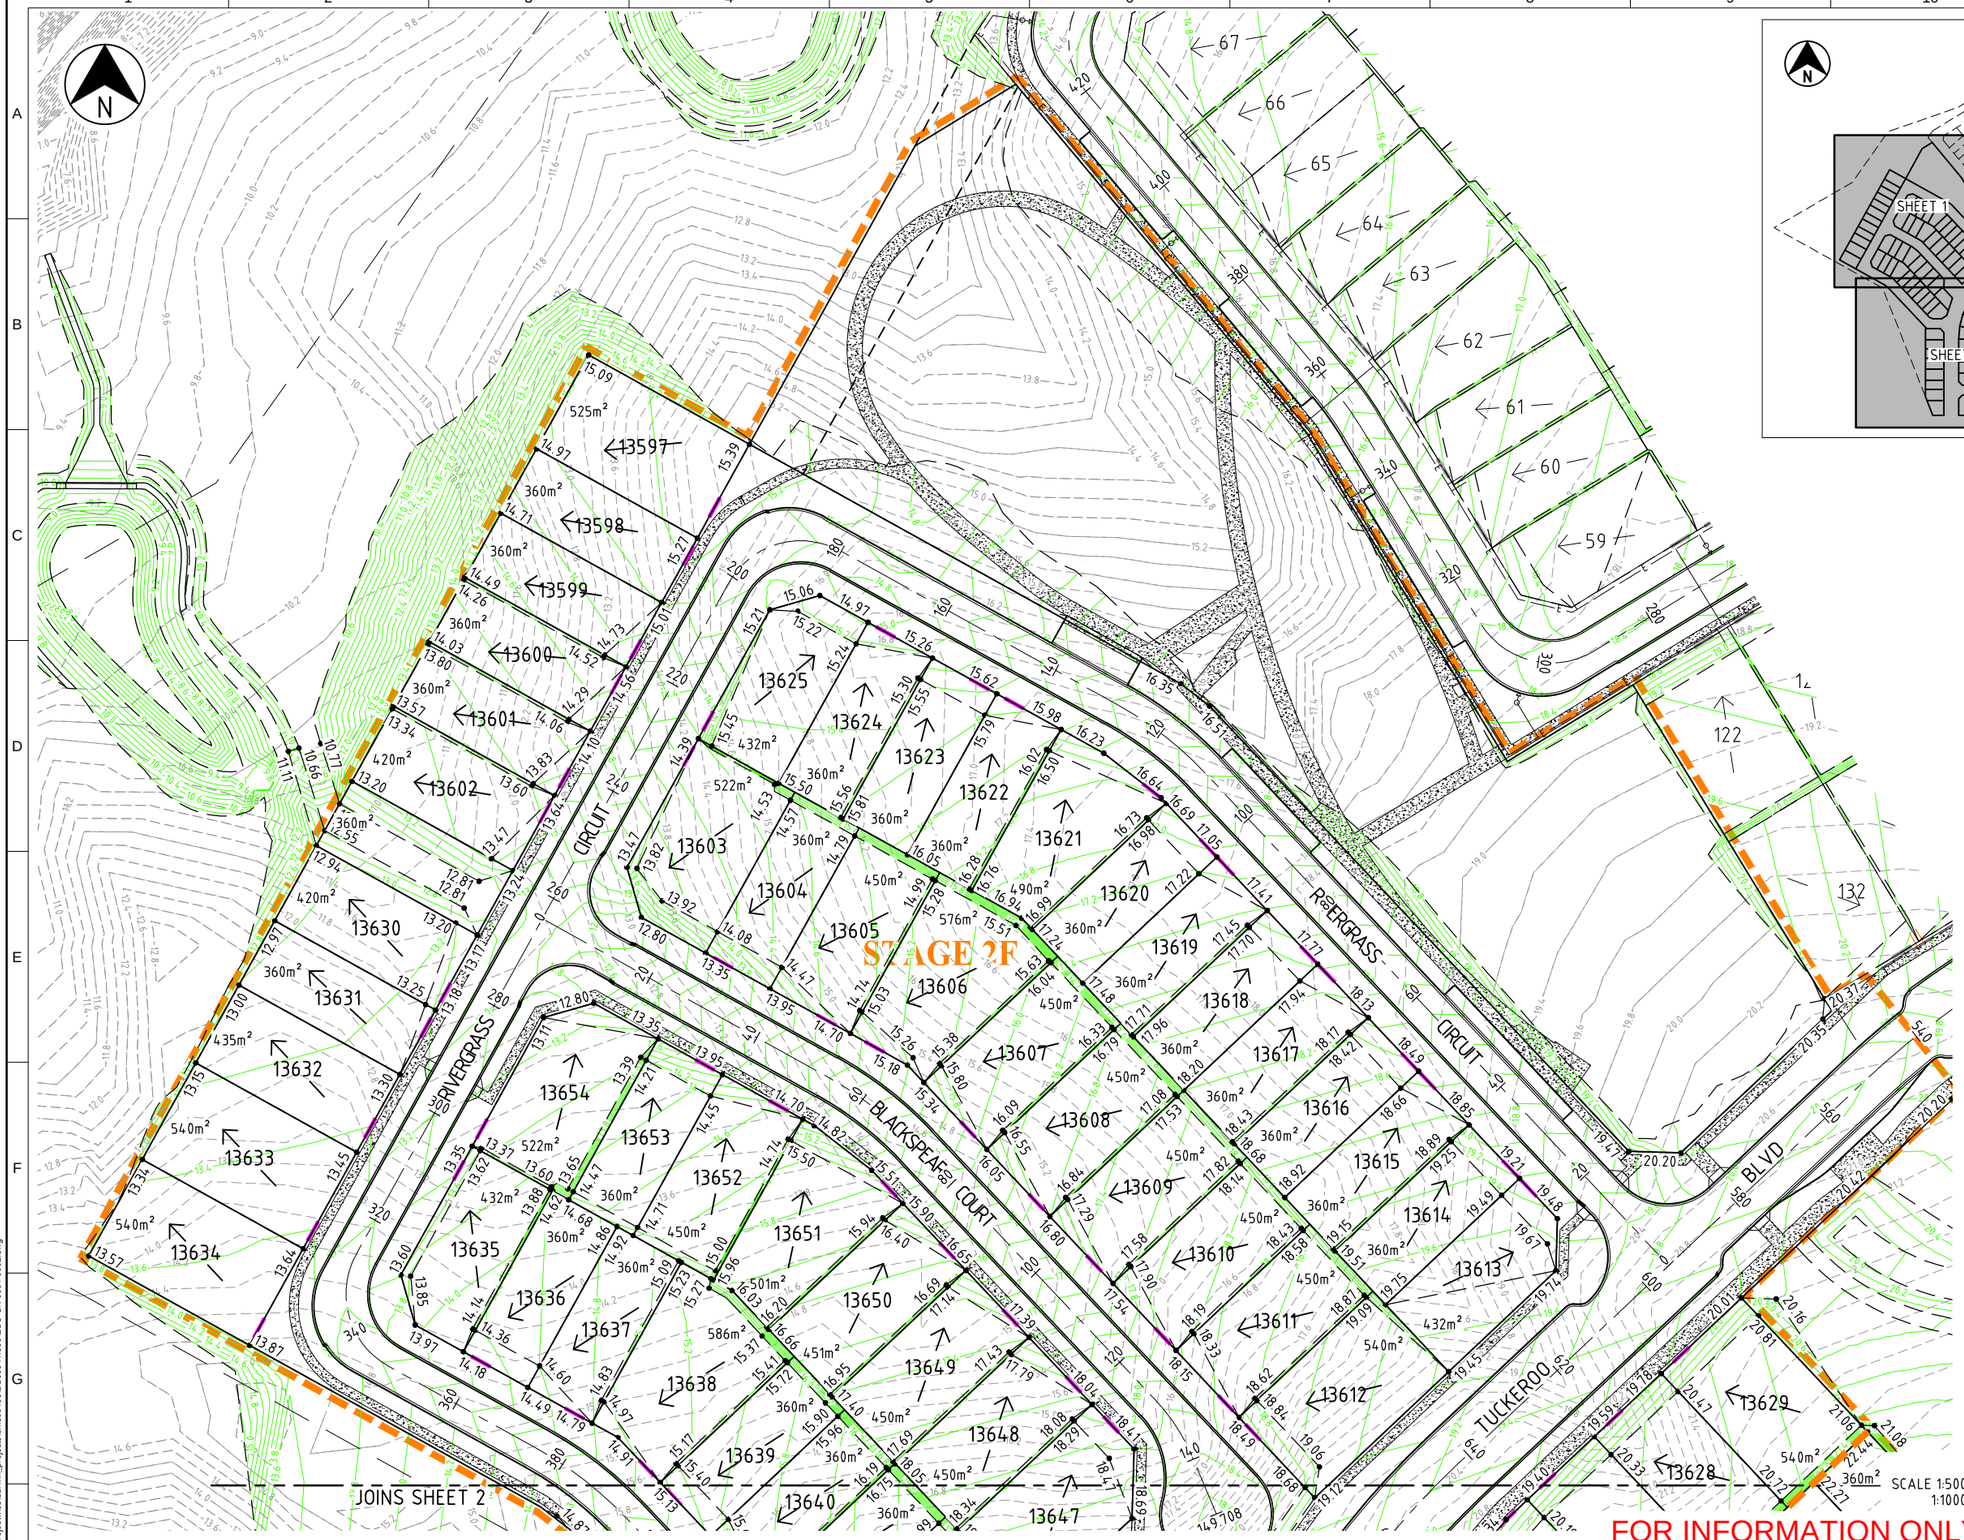

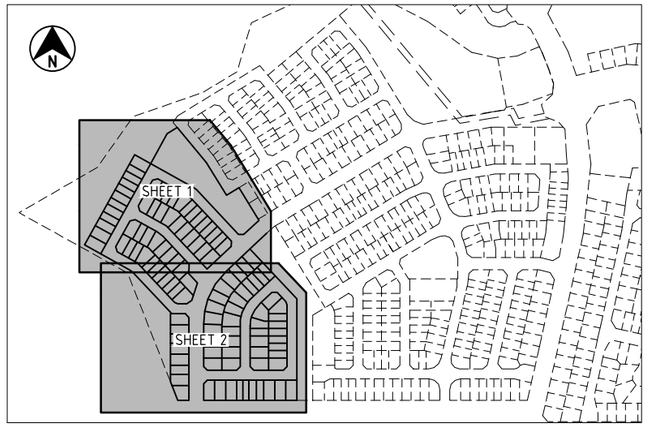

KEY PLAN

LEGEND

- INDICATIVE DRIVEWAY LOCATION
- 18.70 FINISHED SURFACE LEVEL
- 18.68 NATURAL SURFACE LEVEL
- FALL OF LOTS
- 20.2 DESIGN SURFACE CONTOURS (0.2m INTERVAL)
- 17.0 EXISTING SURFACE CONTOURS (0.2m INTERVAL)
- D EXISTING STORMWATER DRAINAGE
- E EXISTING ELECTRICAL
- S EXISTING SEWERAGE
- W EXISTING WATER

SCALE 1:500 (A1)
1:1000 (A3)

0 10 20 30 40 50m
10 8 6 4 2

FOR INFORMATION ONLY - NOT FOR CONSTRUCTION

REV	DATE	DRAWN	REV'D	APP'D	REVISION
B	25.10.16	TAB	TAB	RK	FOR INFORMATION ONLY - NOT FOR CONSTRUCTION
A	-	JAH	RJB	LM	PRELIMINARY ISSUE

Mitchell Creek Green
Zuccoli II

TerritoryLife

JACOBS
ABN 37 001 024 095 and ACN 001 024 095
Jacobs Group (Australia) Pty Ltd
Level 2, 23-25 Parap Road
Parap, DARWIN, NT 0820
AUSTRALIA
Tel: +61 8 8982 4800
Fax: +61 8 8982 4840
Web: www.jacobsskm.com

CLIENT: TERRITORY LIFE
PROJECT: MITCHELL CREEK GREEN STAGES 2F & 2G

DRAWN	DRAWING CHECK	REVIEWED	APPROVED
JAH			
DESIGNED	DESIGN REVIEW	DATE	DATE
RJB			

TITLE
BULK EARTHWORKS PLAN
SHEET 1 OF 2

SCALE 1:500 (A1)
DRAWING No DB05941.600-ECC-SK-0001
REV B

A1

DATE: 25/10/2016 12:38:19 PM
LOGIN NAME:
LOCATION: C:\users\tboundy\appdata\local\projectwise\dawn_projects\dms\00456\DB05941.600-ECC-SK-0001-0002.dwg

FOR INFORMATION ONLY - NOT FOR CONSTRUCTION

REV	DATE	DRAWN	REV'D	APP'D	REVISION
B	25.10.16	TAB	TAB	RK	FOR INFORMATION ONLY - NOT FOR CONSTRUCTION
A	-	JAH	RJB	LM	PRELIMINARY ISSUE

Mitchell Creek Green
Zuccoli II

TerritoryLife

JACOBS
ABN 37 001 024 095 and ACN 001 024 095
Jacobs Group (Australia) Pty Ltd
Level 2, 23-25 Parap Road
Parap, DARWIN, NT 0820
AUSTRALIA
Tel: +61 8 8982 4800
Fax: +61 8 8982 4840
Web: www.jacobsskm.com

CLIENT: TERRITORY LIFE
PROJECT: MITCHELL CREEK GREEN STAGES 2F & 2G
DRAWN: JAH
DESIGNED: RJB
DRAWING CHECK
DESIGN REVIEW
REVIEWED
DATE
APPROVED
DATE

TITLE: BULK EARTHWORKS PLAN SHEET 2 OF 2
SCALE: 1:500 (A1)
DRAWING No: DB05941.600-ECC-SK-0002
REV: B

A1

DATE: 25/10/2016 12:38:25 PM
LOCATION: C:\users\tbound\appdata\local\projectwise\darwin_projects\dms00456\DB05941.600-ECC-SK-0001-0002.dwg
LOGIN NAME: